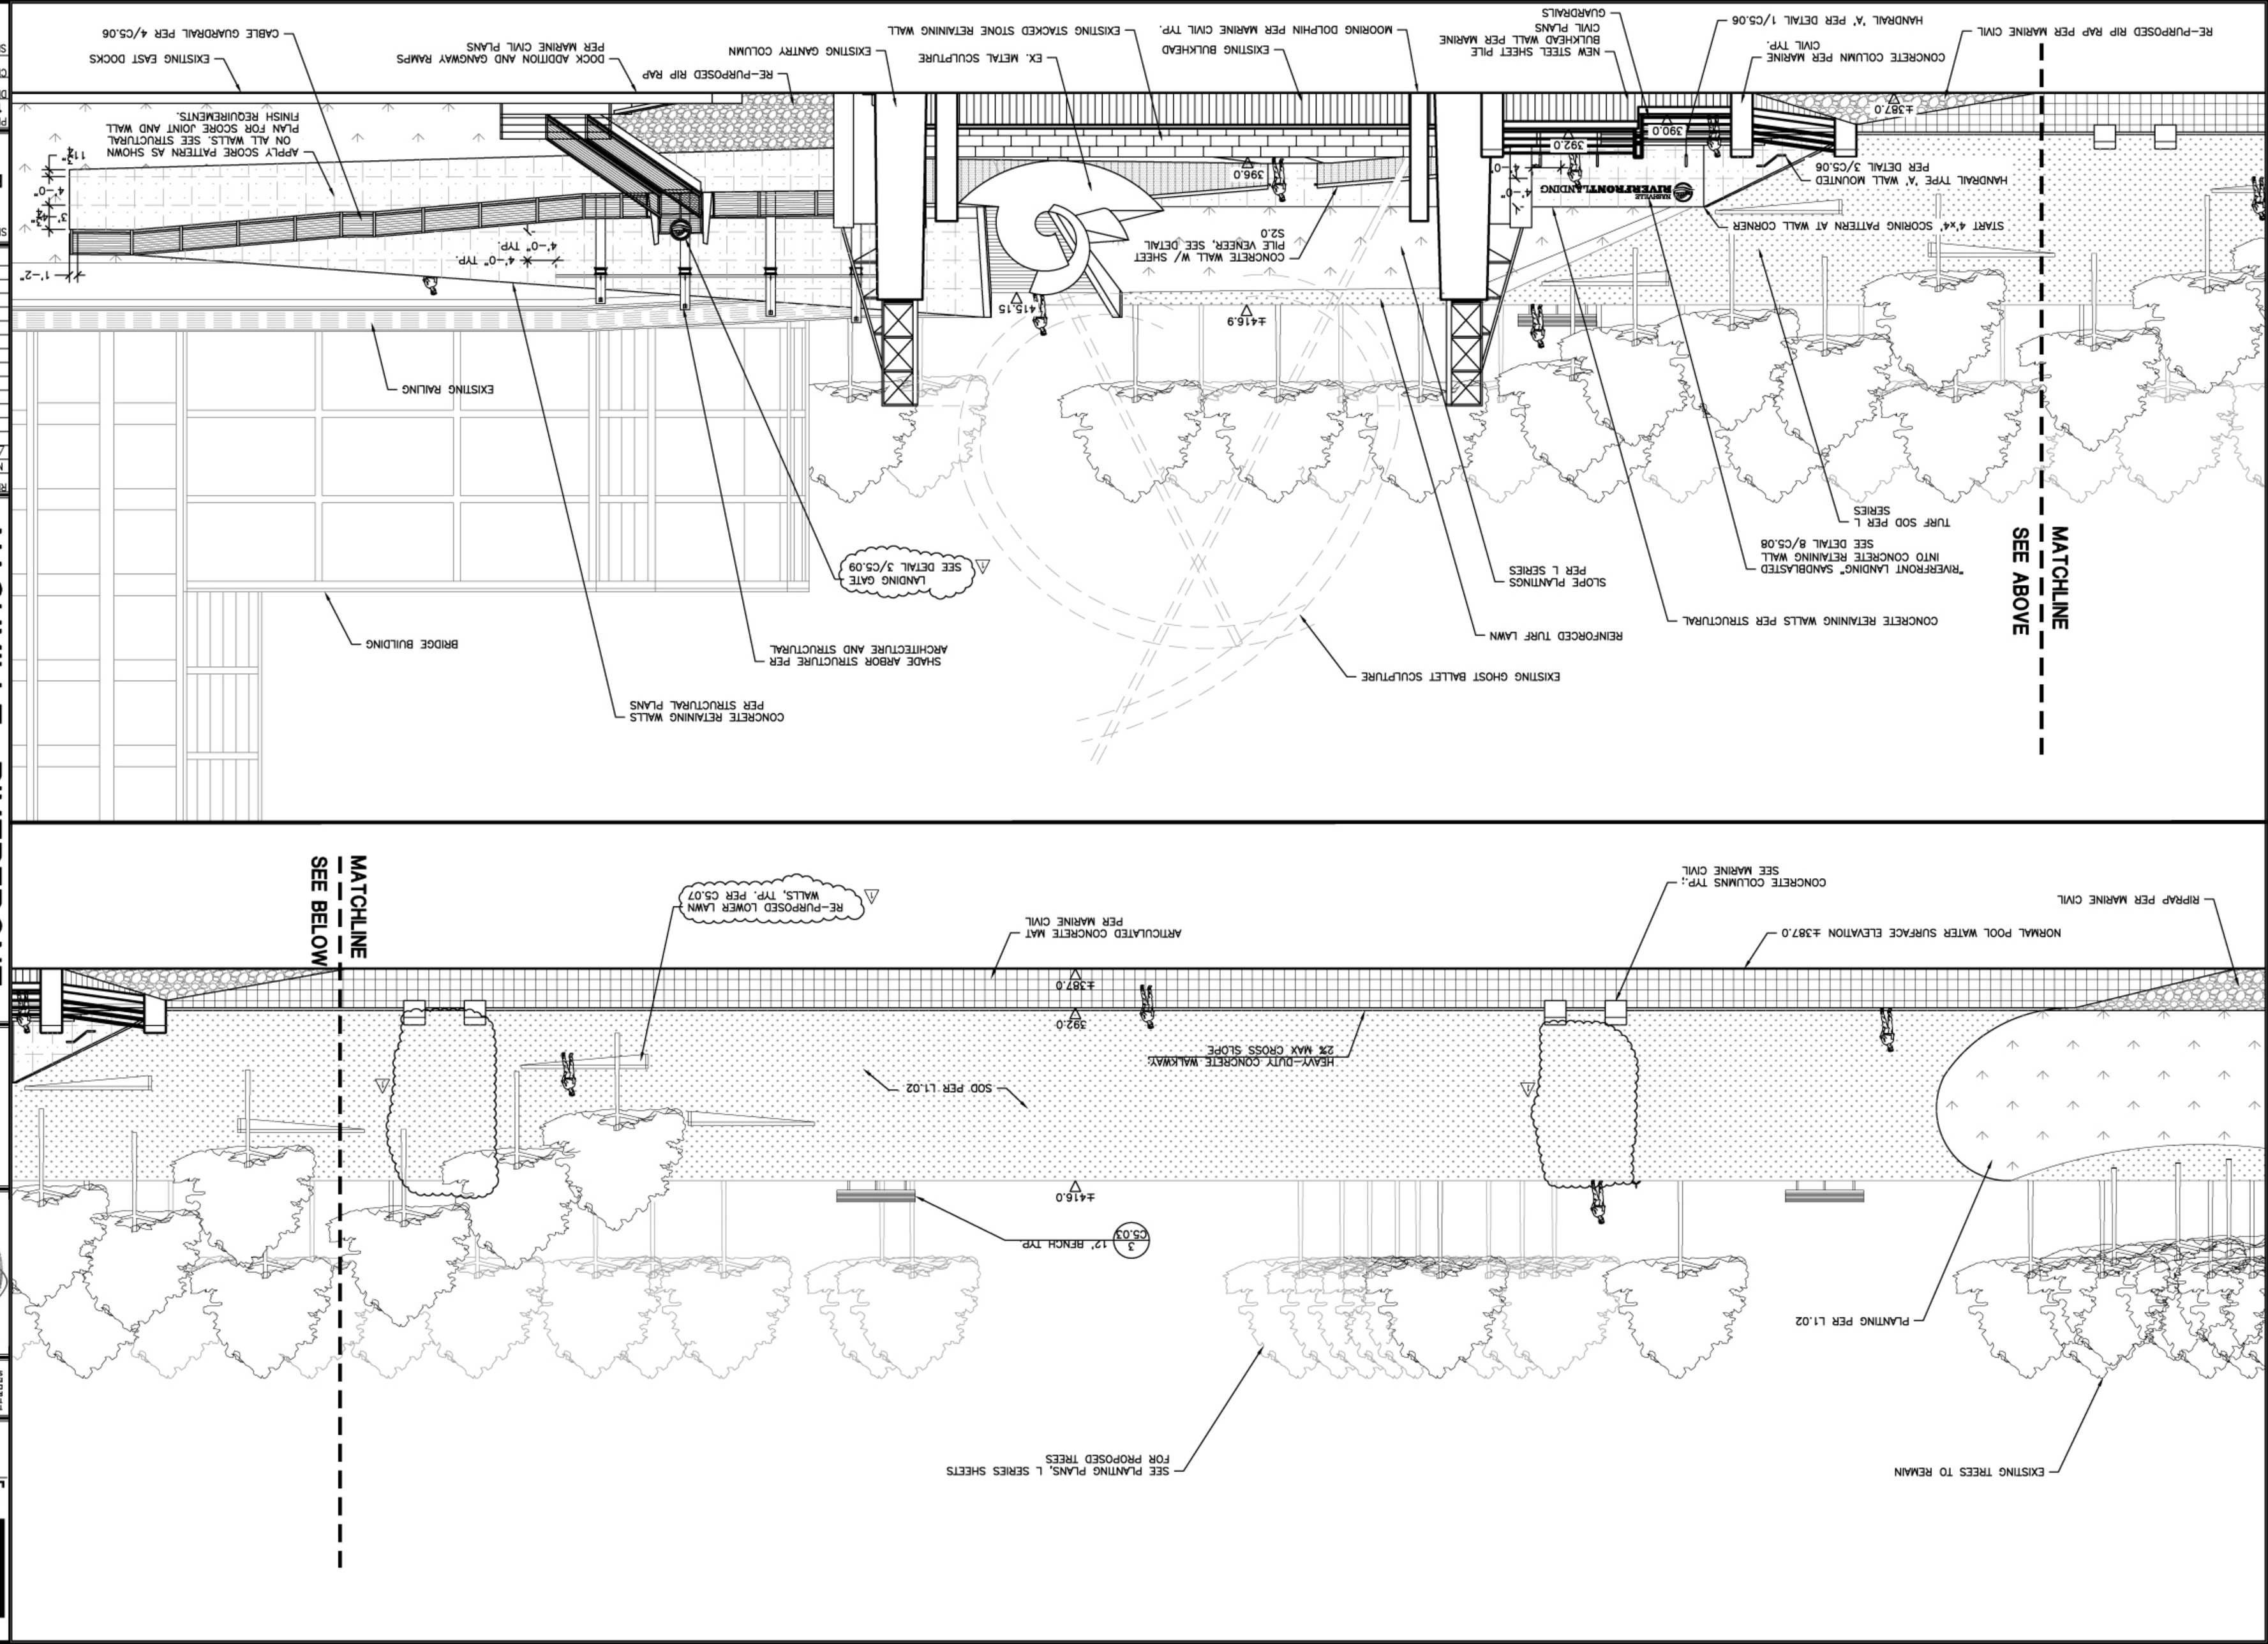

NASHVILLE RIVERFRONT LANDING

PREPARED FOR:
MDHA AND METRO PARKS

NASHVILLE TENNESSEE

REVISIONS			
NO.	DATE	BY	COMMENTS
1	2-1-13	AMG	PER OWNER

SHEET TITLE
SOUTHERN ELEVATION VIEWS

PROJECT NUMBER	DATE
11240	1/15/2013
DRAWN BY MP	SCALE NTS
CHECKED BY CC	
SHEET NUMBER	C4.02

LOSE & ASSOCIATES, INC.
1314 6th Avenue North, Suite 200
Nashville, TN 37208
(615) 242-0040
www.LoseAssoc.com

THIS DRAWING AND THE DESIGN SHOWN IS THE PROPERTY OF THE ARCHITECT. REPRODUCTION, COPYING, OR USE OF THIS DRAWING WITHOUT THEIR WRITTEN CONSENT IS PROHIBITED AND ANY INFRINGEMENT IS SUBJECT TO LEGAL ACTION.